HN-88G-TOOL: FREE STATE/TOOLING

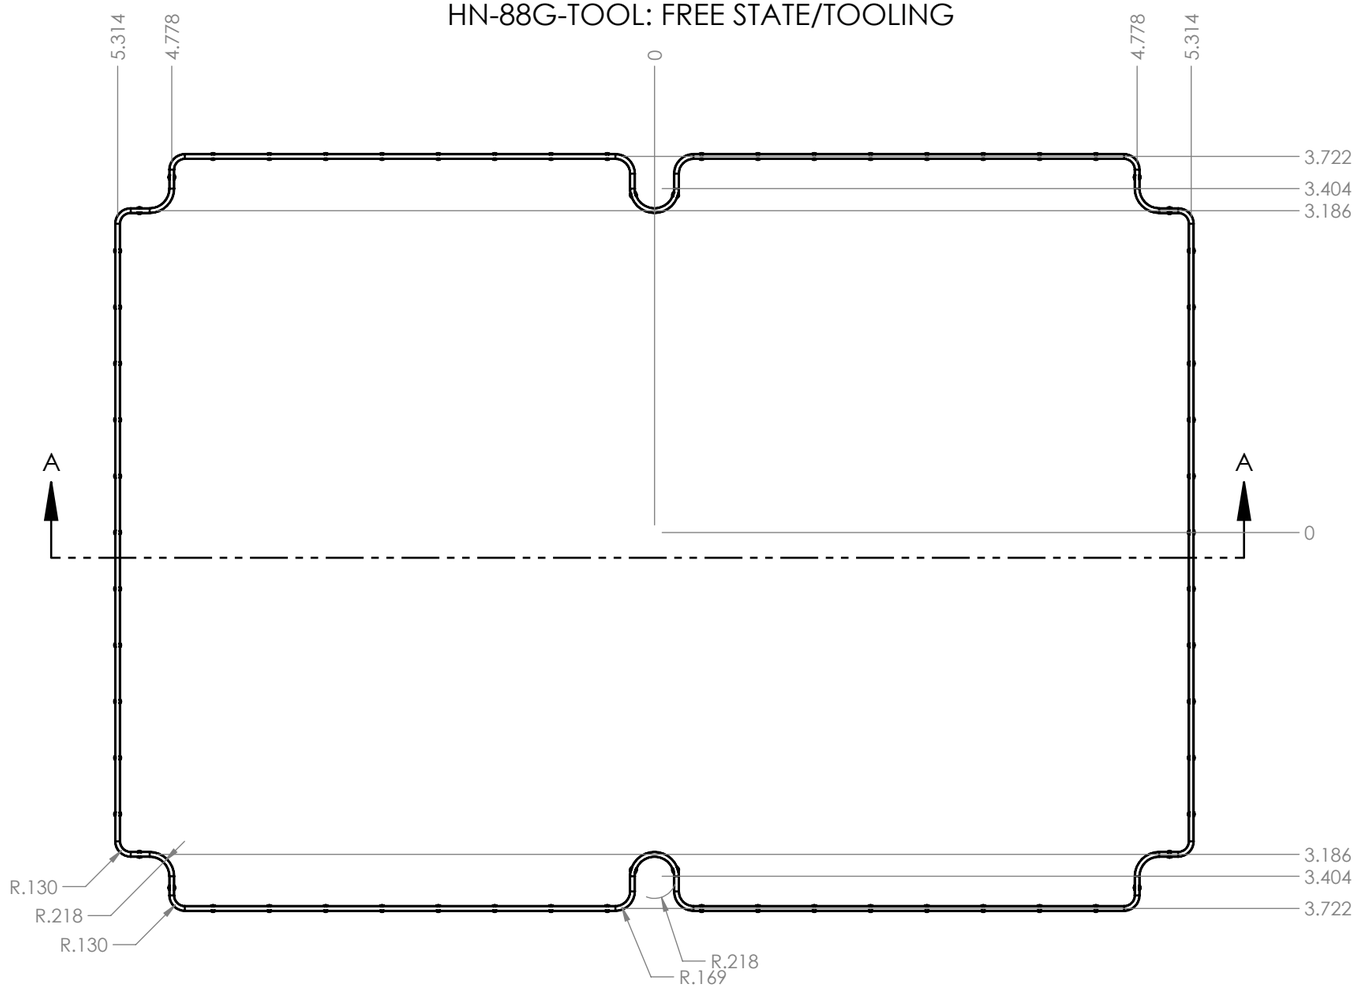

SECTION A-A

AS INSTALLED

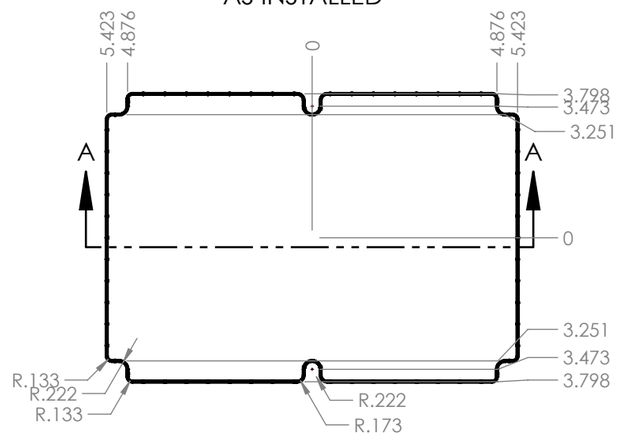

PART NUMBER: HN-88G
MATERIAL: SILICONE
MATERIAL SPEC: Shin Etsu CHN-6300-U
COLOR: CLEAR
FLAME RATING:
WEIGHT(lbs): 0.0072

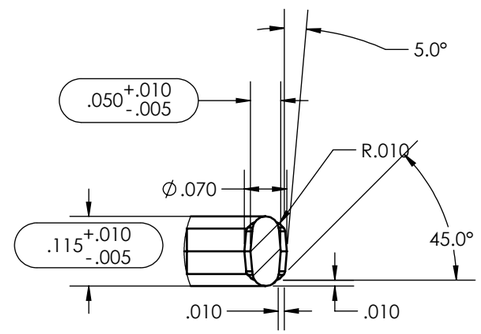

DETAIL B
SCALE 4 : 1

NOTES:
1. DIMENSIONS AS INSTALLED
2. (INSPECTION DIMENSION)
3. TOLERANCES UNLESS OTHERWISE SPECIFIED ±.5%

REV.	COMMENT	ZONE	REVISED BY	CREATION DATE
3	.115 was .100		Douglas French	8/7/2025
2	material CHN-6300-U was TSE221-3U, added tooling rep scaled down 2%		Douglas French	7/21/2025
1	MATERIAL NOW ONLY TSE221-3U		Douglas French	4/3/2025
0			Douglas French	2/27/2025

REVISIONS

UNLESS OTHERWISE SPECIFIED:
DIMENSIONS ARE IN: INCHES[mm]
TOLERANCES: ANGULAR: ±2°
TWO PLACE DECIMAL: ±.010
THREE PLACE DECIMAL: ±.005
PRINTED GRAPHICS: ±.010

PROPRIETARY AND CONFIDENTIAL
THE INFORMATION CONTAINED IN THIS DRAWING IS THE SOLE PROPERTY OF POLYCASE. ANY REPRODUCTION IN PART OR AS A WHOLE WITHOUT THE WRITTEN PERMISSION OF POLYCASE IS PROHIBITED.

CAD FILE: HN-88G

PART NO. HN-88G
MATERIAL SILICONE
FLAME RATING

	NAME	DATE
DRAWN	D.M.F.	08/07/2025
CHECKED	-	08/07/2025

SIZE B
GASKET
REV 3
SCALE: 1:1.5
SHEET 1 OF 1

polycase
1305 CHESTER IND. PARKWAY AVON, OHIO 44011-1083 U.S.A.
PH#: 1-800-248-1233, 440-934-0444 FAX#: 440-934-0088